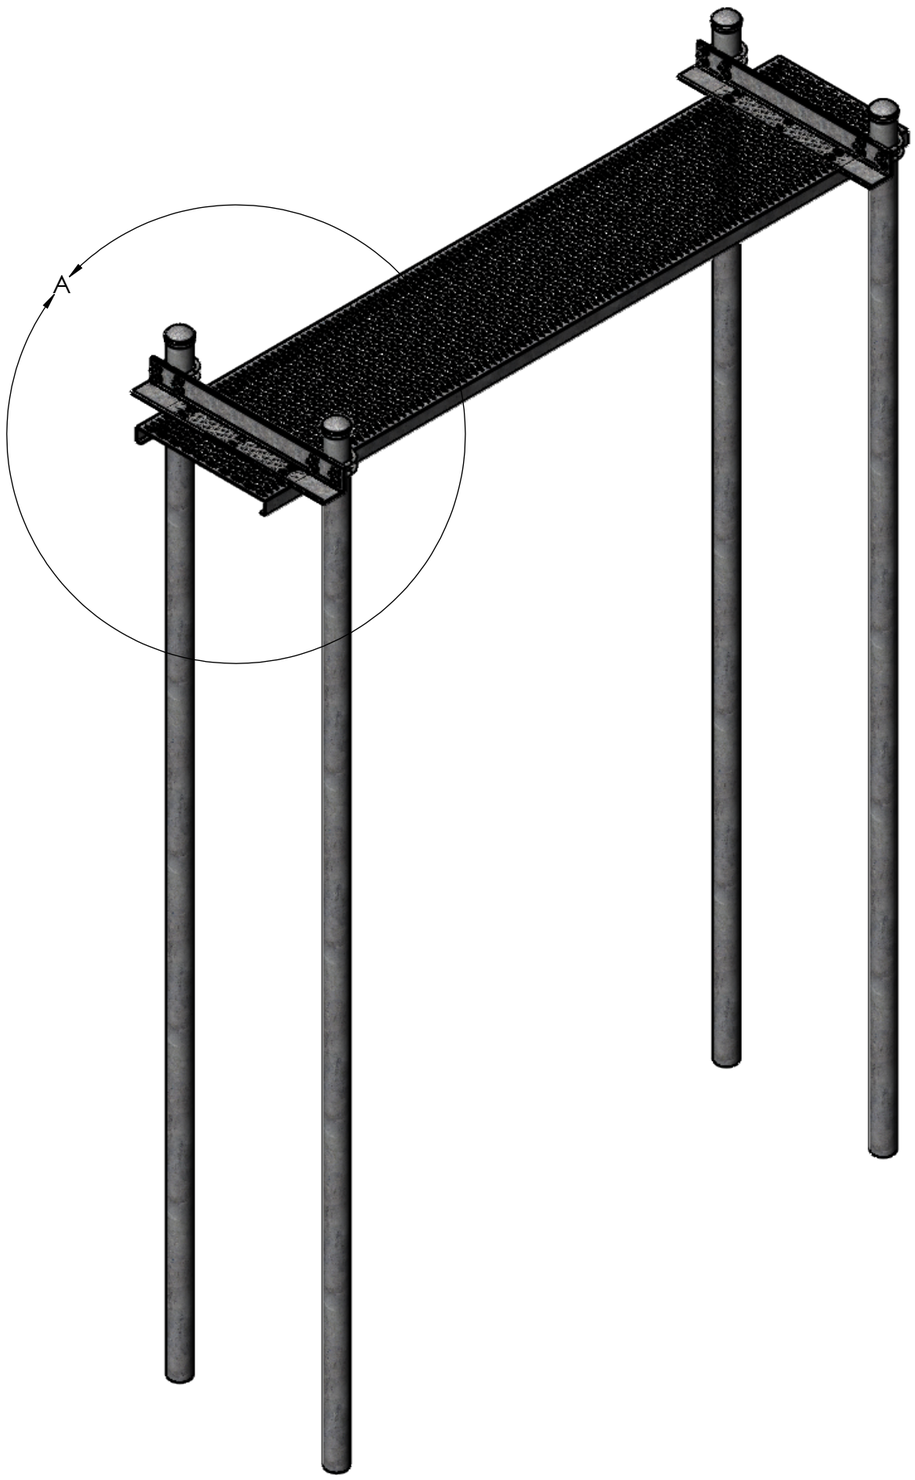

ITEM NO.	PART NUMBER	DESCRIPTION	FINISH	WEIGHT (PER)	QTY.
1	CS3001	GRIP STRUT CHANNEL 24" x 10FT x 2" 14GA	H.D.G.	51.35	1
2	GP3500.162	PLAIN END GALV PIPE, 3-1/2" O.D. x 162" (13'-6")	H.D.G.	106.45	4
3	CS3030.01	24" DUAL POST WAVEGUIDE BRIDGE SUPPORT BRACKET (L4" x 4" x 1/4")	H.D.G.	19.23	2
4	CS3082	3-1/2" OD PIPE CAP	H.D.G.	0.78	4
5	GU43550	1/2" x 5-1/2" x 3-5/8" x 2-1/2" U-BOLT	H.D.G.	0.77	8
6	GF04	1/2" FLAT WASHER	H.D.G.	0.04	16
7	GL04	1/2" LOCK WASHER	H.D.G.	0.02	16
8	GN04A	1/2" HEX NUT	H.D.G.	0.06	16
9	GB03205	3/8" x 2" BOLT	H.D.G.	0.08	8
10	GF03	3/8" FLAT WASHER	H.D.G.	0.02	8
11	GF03L	3/8" FENDER WASHER	H.D.G.	0.10	8
12	GL03	3/8" LOCK WASHER	H.D.G.	0.01	8
13	GN03	3/8" HEX NUT	H.D.G.	0.02	8

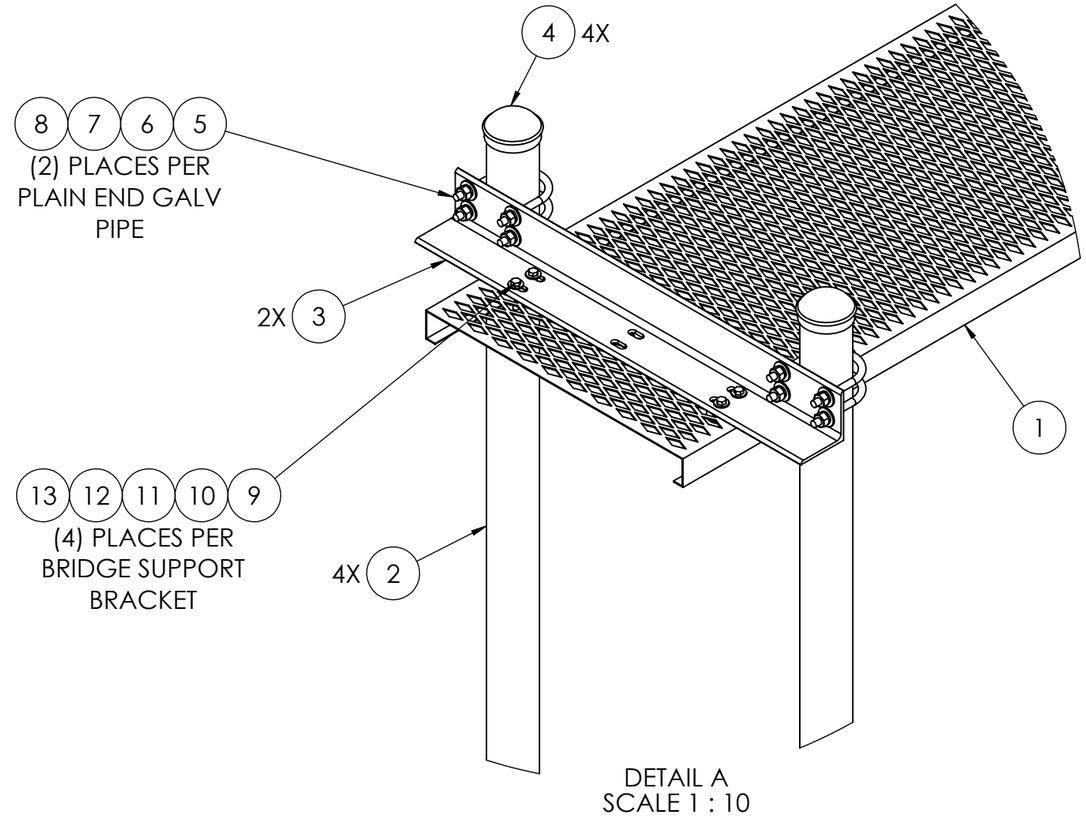

DETAIL A
SCALE 1 : 10

SIZE B

MATERIAL -

FINISH H.D.G.

UNLESS OTHERWISE SPECIFIED:

DIMENSIONS ARE IN INCHES
TOLERANCE ± 1/16

PROPRIETARY AND CONFIDENTIAL
THE INFORMATION CONTAINED IN THIS DRAWING IS THE SOLE PROPERTY OF PRO TOWER MANUFACTURING L.L.C. ANY REPRODUCTION IN PART OR AS A WHOLE WITHOUT THE WRITTEN PERMISSION OF PRO TOWER MANUFACTURING L.L.C. IS PROHIBITED.

DESCRIPTION: 4 POST WAVEGUIDE BRIDGE, 2' x 10', 13'-6" BURIAL POSTS

PRO TOWER MANUFACTURING L.L.C.
5601 San Francisco St. NE
Albuquerque, N.M. 87109
(505) 924-2810

DWG NO: CS4030

DRAWN BY: AJK	DATE: 7/26/2021	REV	
CHECKED BY: E.FILMER	DATE: 7/26/2021		
SHEET: 1 of 1	SCALE: NTS	WEIGHT: 528.59	